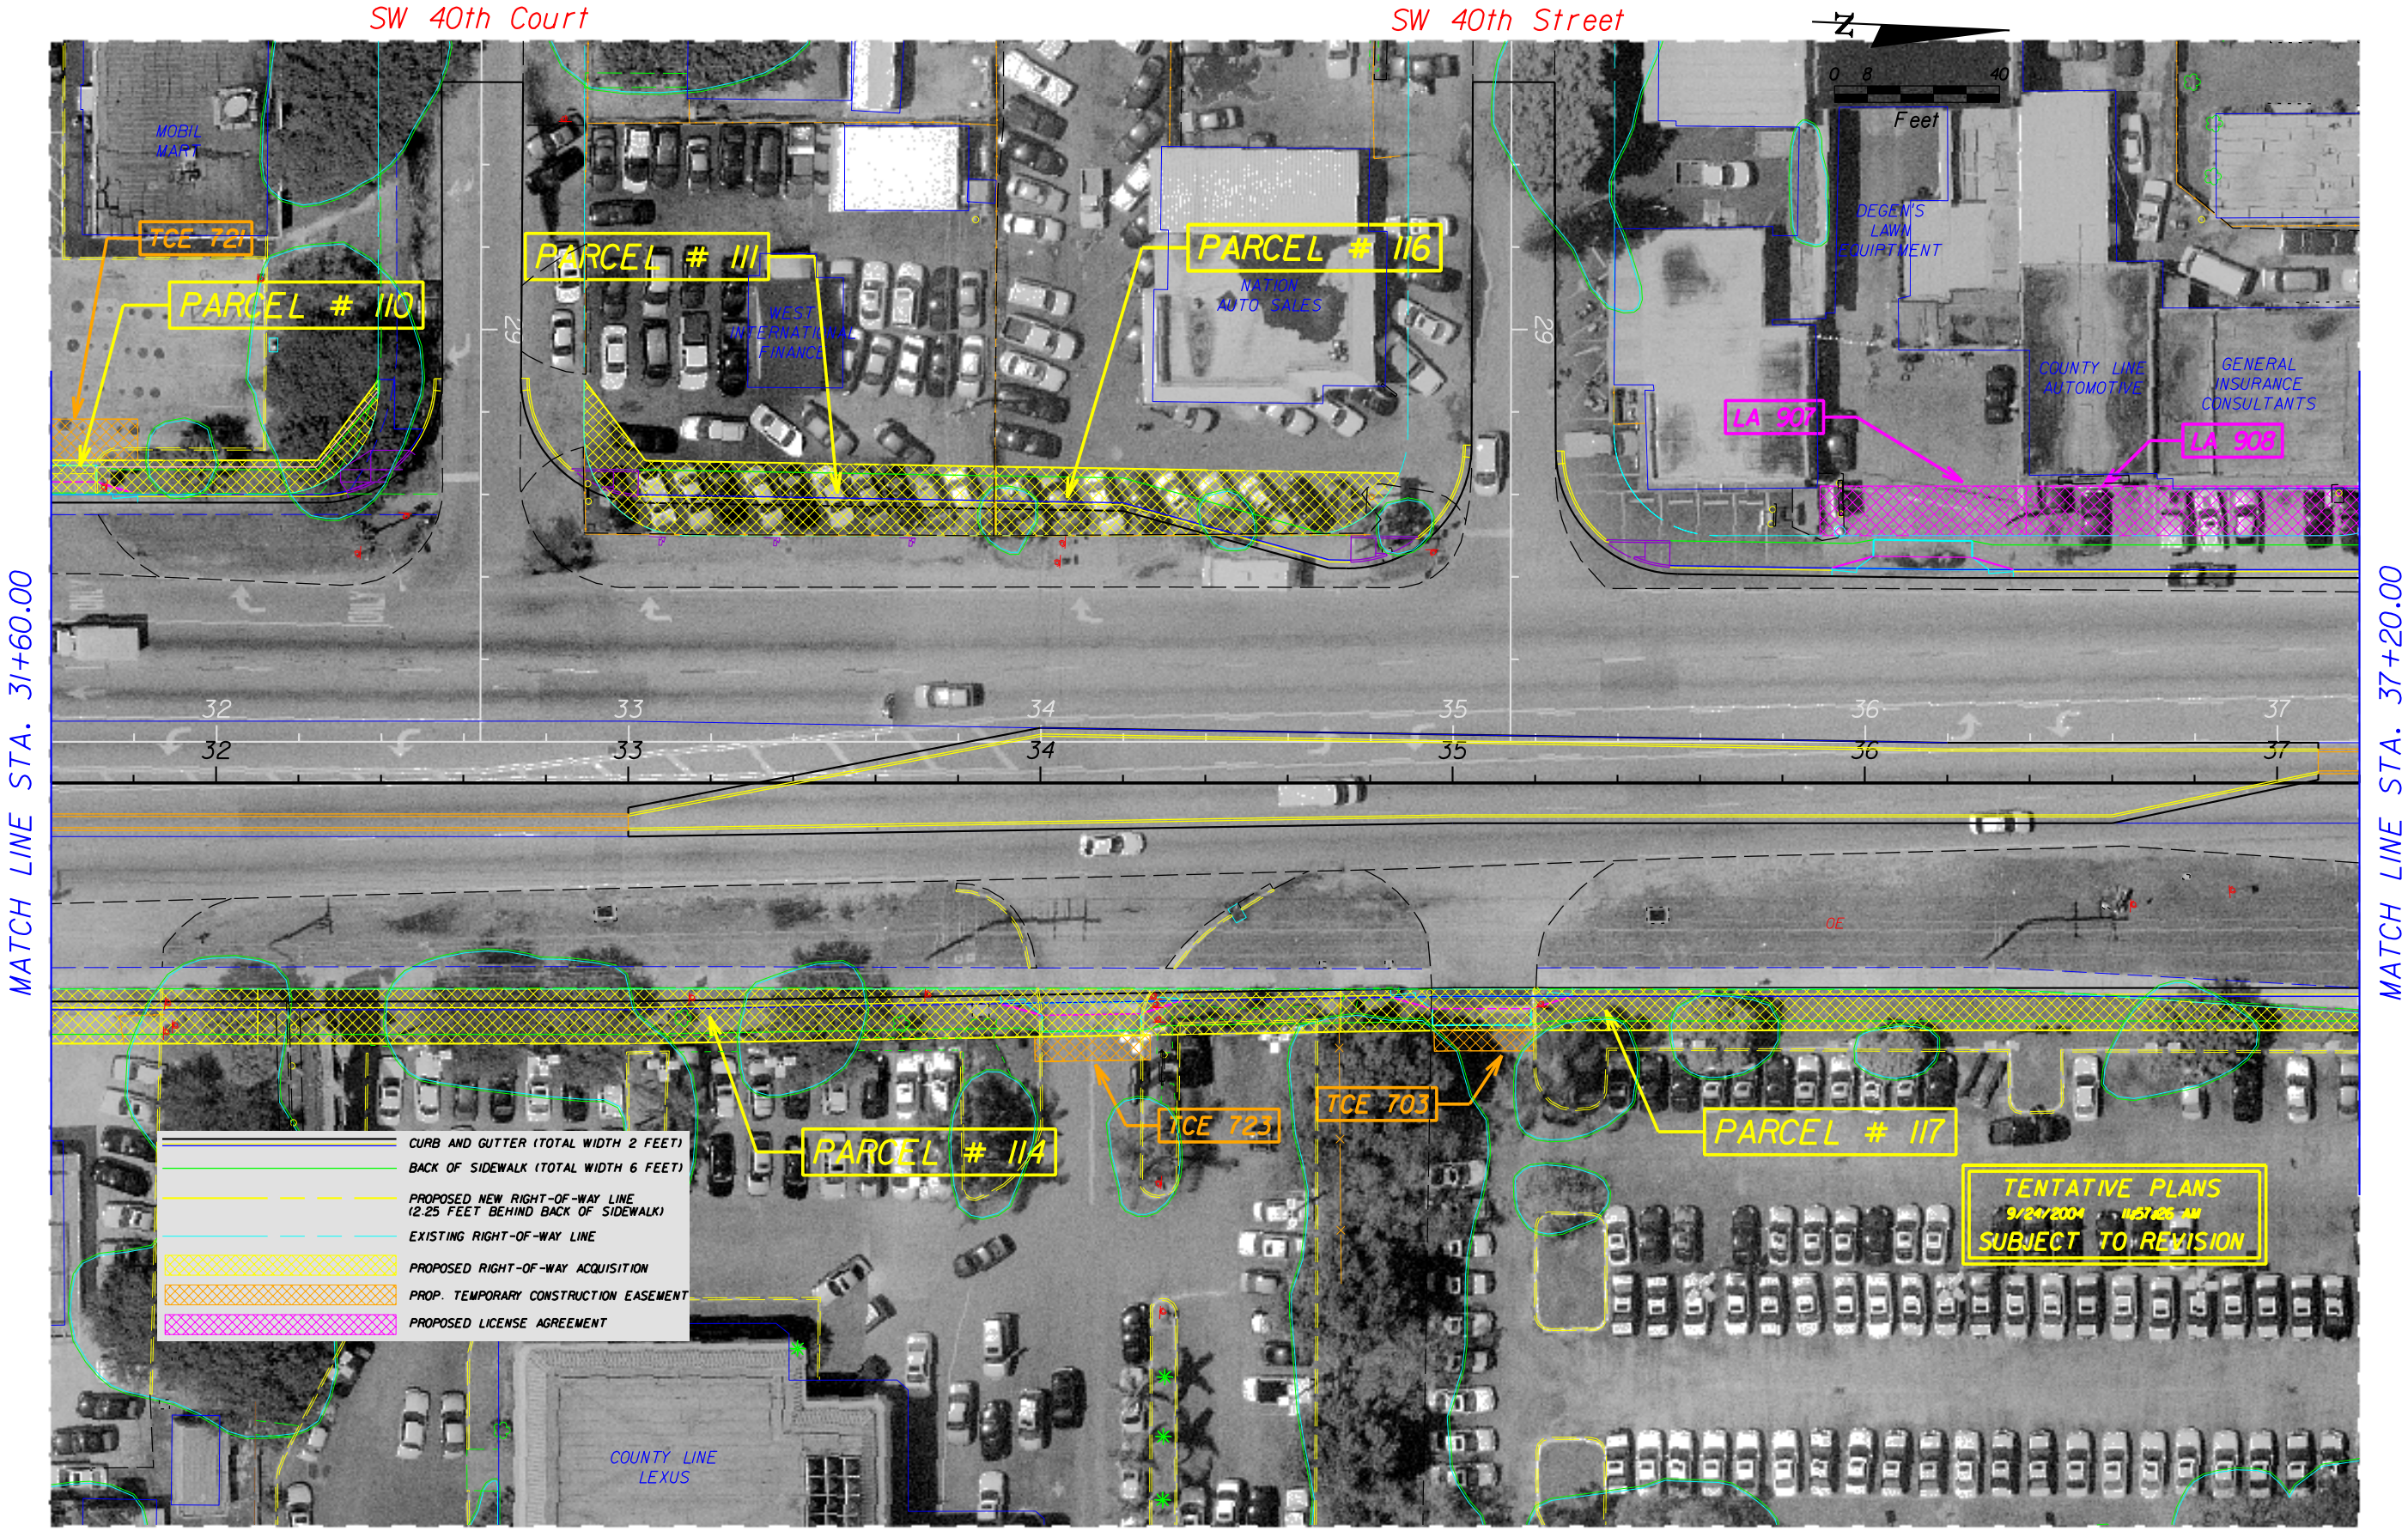

REVISIONS					
DATE	BY	DESCRIPTION	DATE	BY	DESCRIPTION

ENGINEER OF RECORD:
JAMES EUGENE FORD, P.E. # 47526
3400 W. COMMERCIAL BLVD.
FORT LAUDERDALE, FL 33309

STATE OF FLORIDA
DEPARTMENT OF TRANSPORTATION

ROAD NO.	COUNTY	FINANCIAL PROJECT ID
7	BROWARD	227773-1-52-01

ROADWAY PLAN - SR 7

SHEET NO.
34

USER: rd452ct 9/24/2004 11:57:26 AM c:\d\tlmsproj\2277731_sr7\roadway\planrd34.dgn