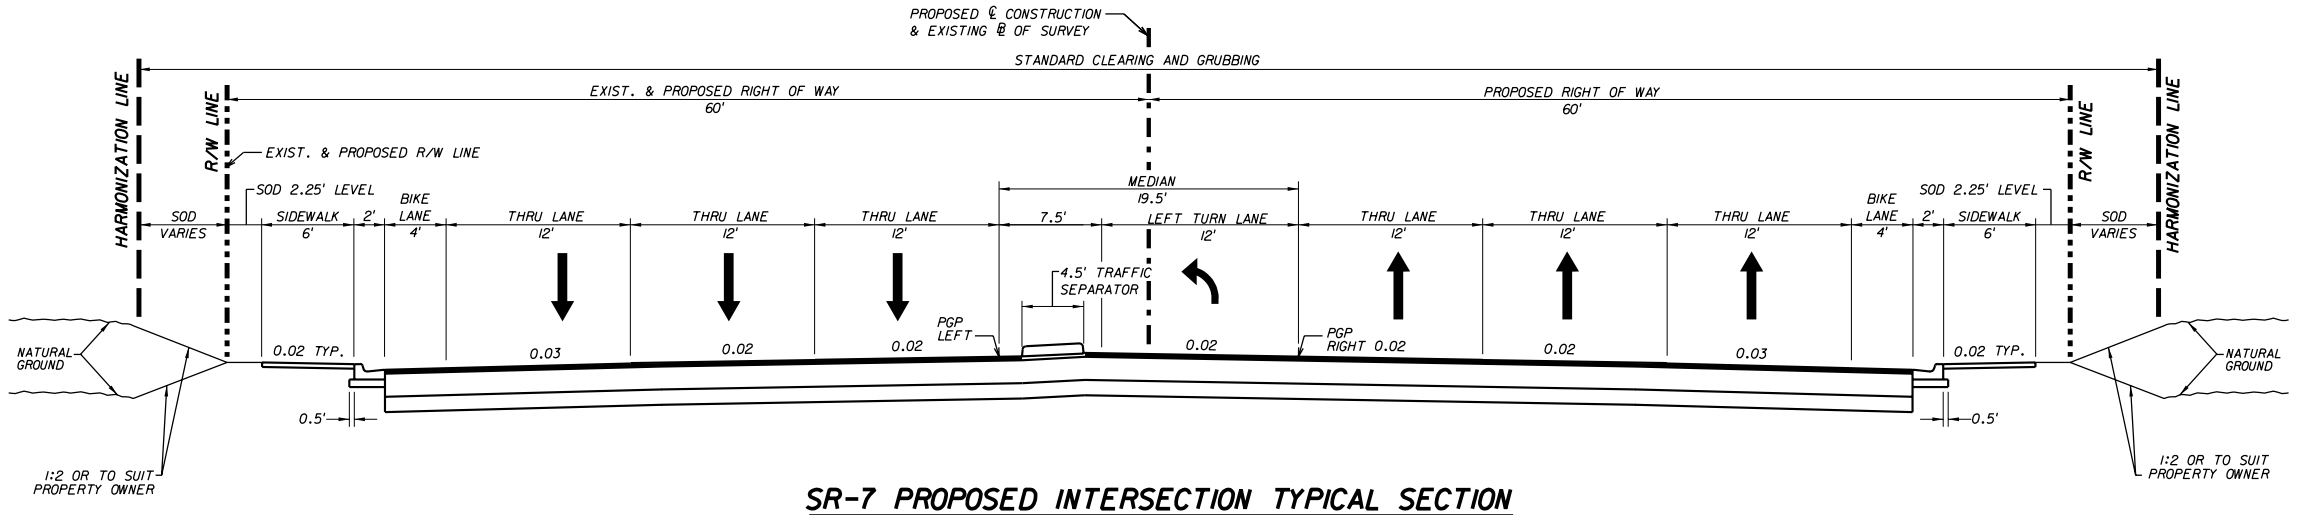

SR-7 PROPOSED INTERSECTION TYPICAL SECTION

AT WASHINGTON STREET

FROM STA. 135+50 TO STA. 138+00 (℄ SR 7)

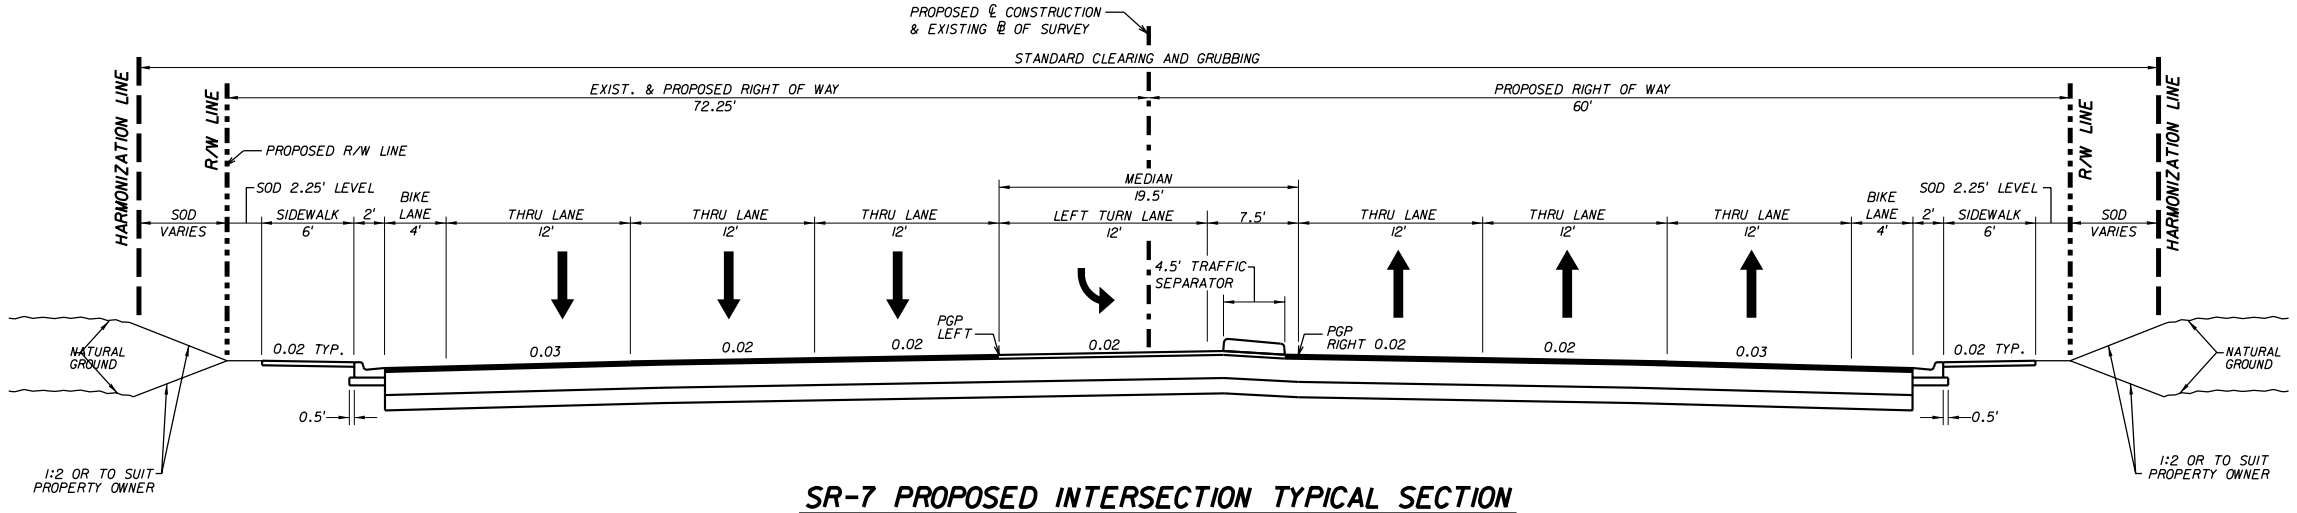

SR-7 PROPOSED INTERSECTION TYPICAL SECTION

AT WASHINGTON STREET

FROM STA. 139+10 TO STA. 141+60 (℄ SR 7)

TENTATIVE PLANS

9/23/2004 3:24:43 PM

SUBJECT TO REVISION

REVISIONS					
DATE	BY	DESCRIPTION	DATE	BY	DESCRIPTION

ENGINEER OF RECORD:
JAMES EUGENE FORD, P.E. * 47526
3400 W. COMMERCIAL BLVD.
FORT LAUDERDALE, FL 33309

STATE OF FLORIDA
DEPARTMENT OF TRANSPORTATION

ROAD NO.	COUNTY	FINANCIAL PROJECT ID
7	BROWARD	227774-1-52-01

TYPICAL SECTION

SHEET NO. 13

$USER$ 9/23/2004 3:24:43 PM c:\d\tlmspro]\227774l_sr7\roadway\typsrd01.dgn